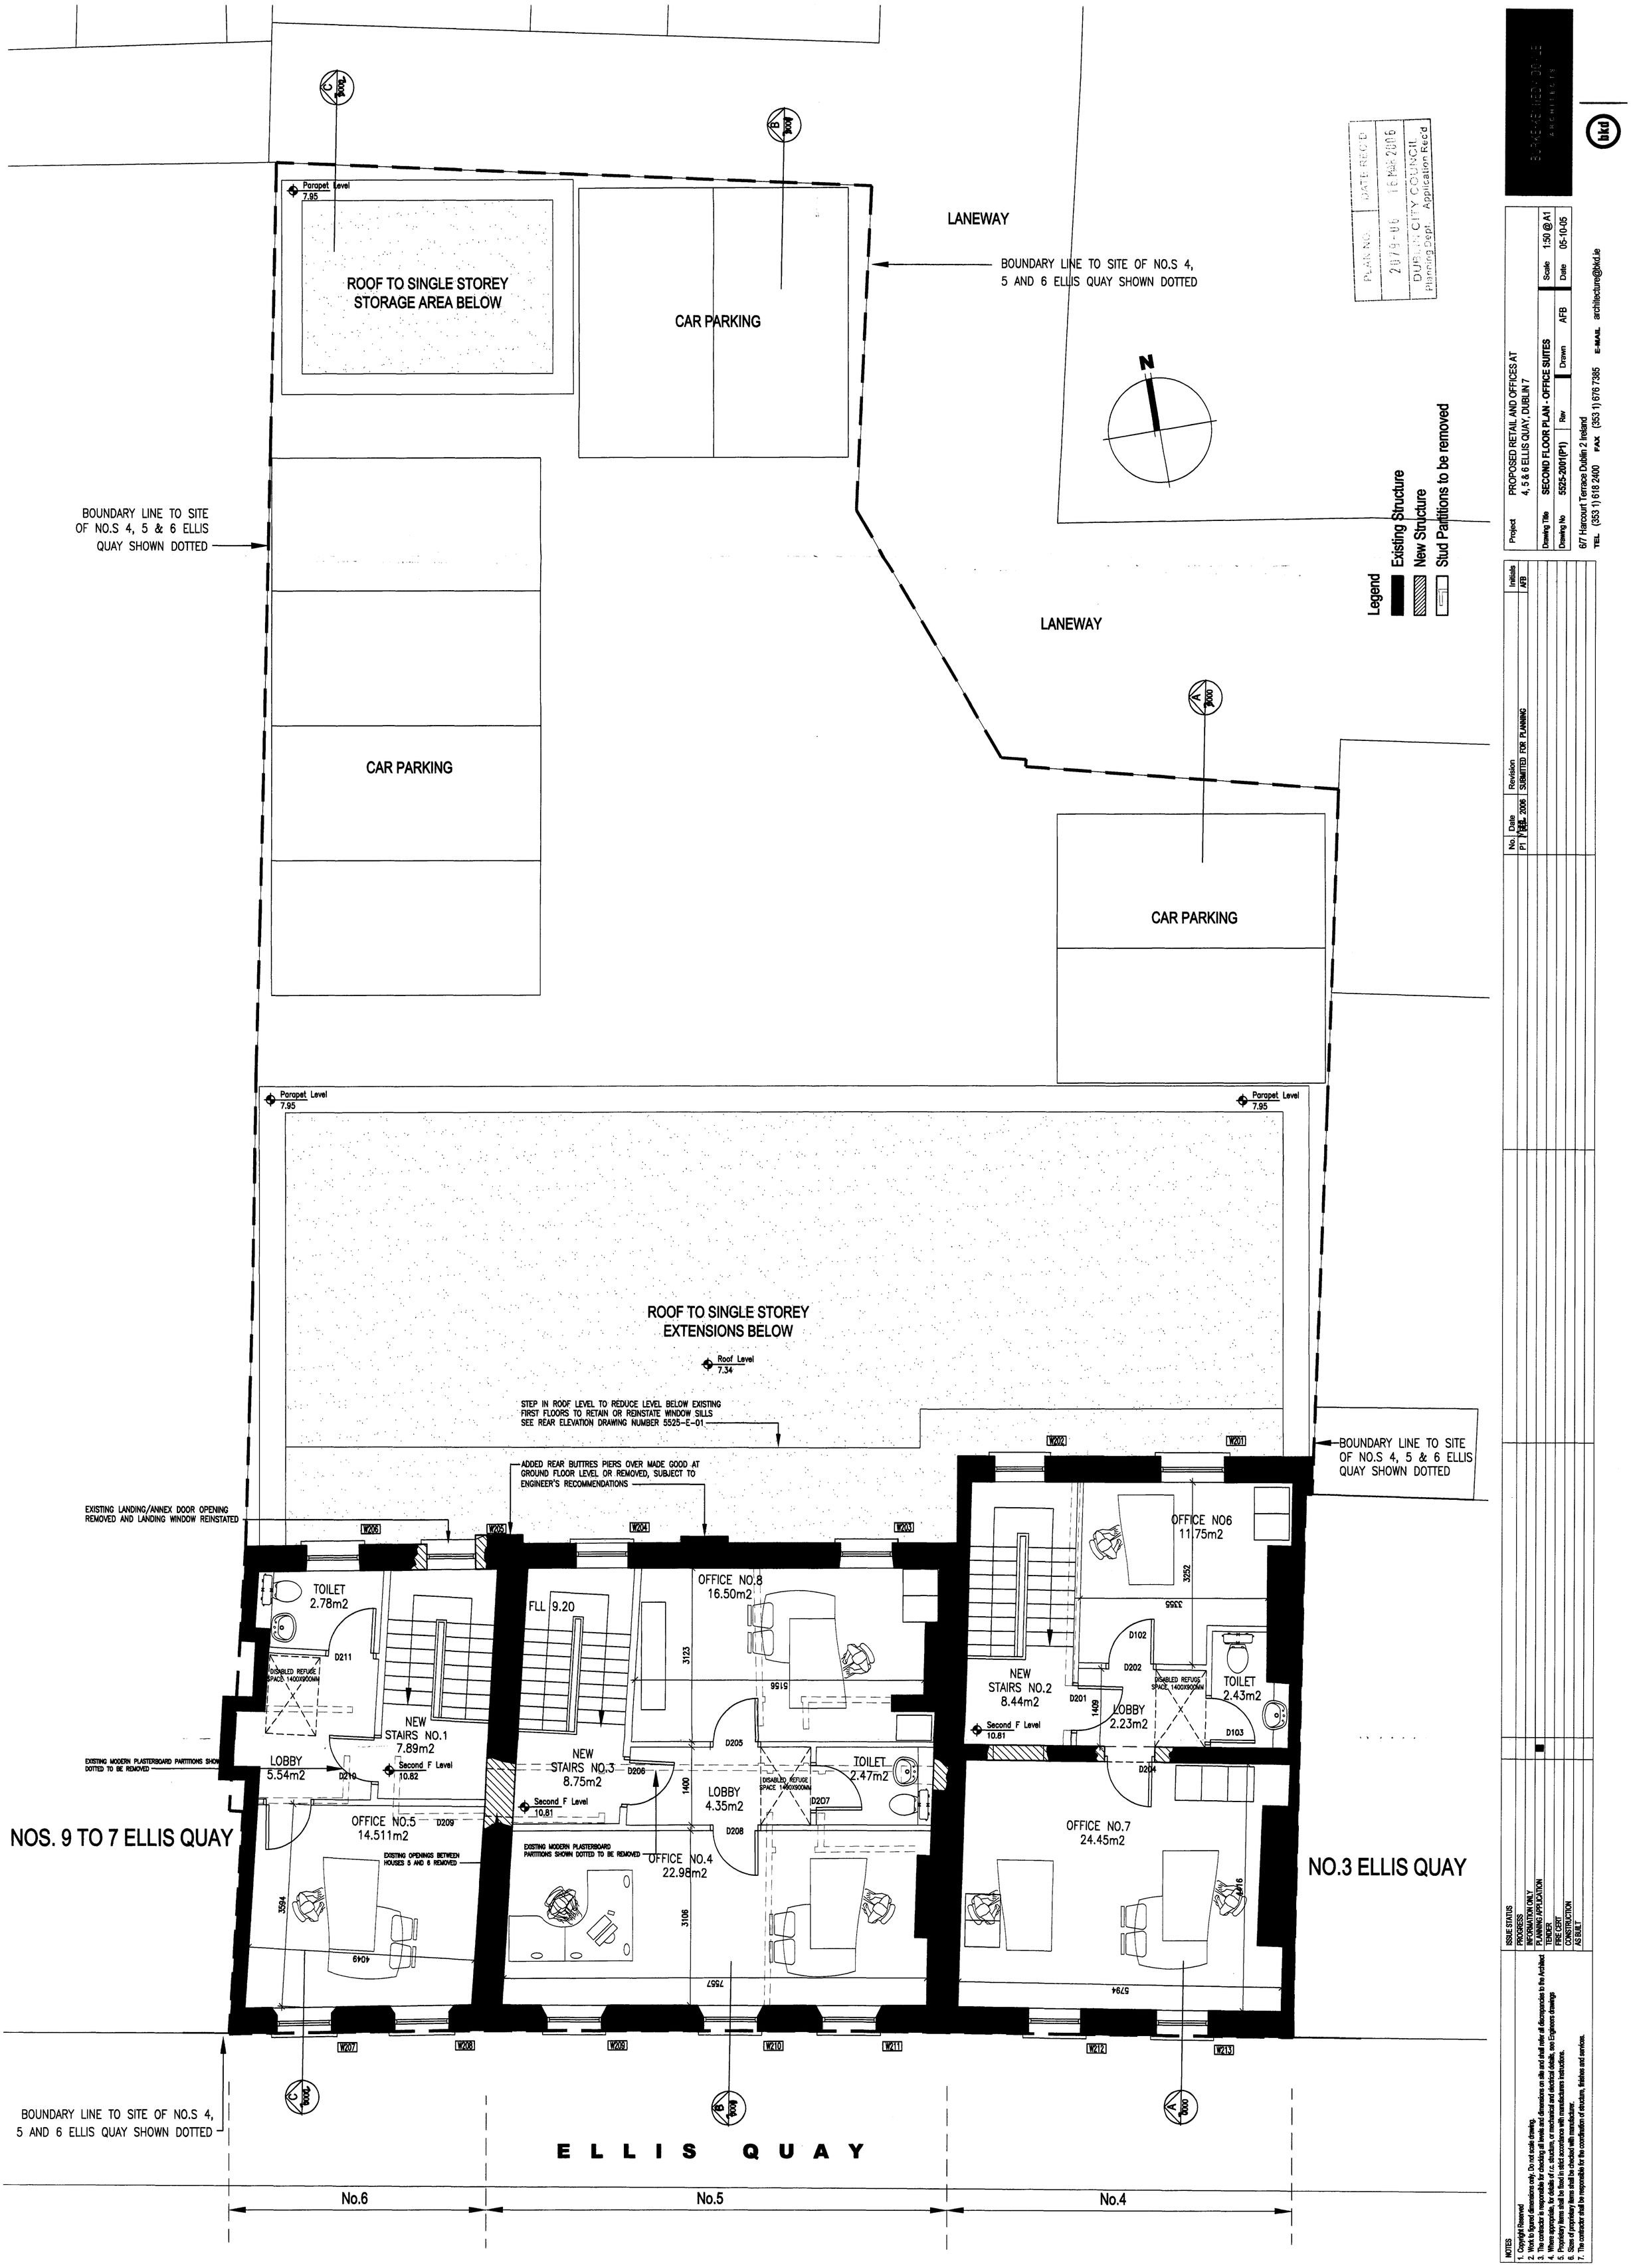

Legend
- Existing Structure
- New Structure
- Stud Partitions to be removed

PLAN NO. 2879-06 DATE RECD 16 MAR 2006
DUBLIN CITY COUNCIL Planning Dept. Application Recd

BARRETT MAHONY DONNE ARCHITECTS

bkd

Project: PROPOSED RETAIL AND OFFICES AT 4, 5 & 6 ELLIS QUAY, DUBLIN 7
Drawing Title: SECOND FLOOR PLAN - OFFICE SUITES
Drawing No: 5525-2001(P1) | Rev | Drawn: AFB | Scale: 1:50 @A1 | Date: 05-10-05

6/7 Harcourt Terrace Dublin 2 Ireland
TEL (353 1) 618 2400 FAX (353 1) 676 7385 E-MAIL architecture@bkd.ie

No.	Date	Revision
P1	16 MAR 2006	SUBMITTED FOR PLANNING

Initials: AFB

ISSUE STATUS
- PROGRESS
- INFORMATION ONLY
- PLANNING APPLICATION
- TENDER
- PRE CERT
- CONSTRUCTION
- AS BUILT

NOTES
1. Copyright Reserved
2. Work to figured dimensions only. Do not scale drawing.
3. The contractor is responsible for checking all levels and dimensions on site and shall refer all discrepancies to the Architect
4. Where appropriate, for details of r.c. structure, or mechanical and electrical details, see Engineers drawings
5. Proprietary items shall be fixed in strict accordance with manufacturers instructions.
6. Sizes of proprietary items shall be checked with manufacturer.
7. The contractor shall be responsible for the coordination of structure, finishes and services.

M:\Project Section - Current\5525\CAD\Planning\OFFICE SUITE PROPOSALS\Plans & Location Map\5252-2001 Second Floor Plan Offices.dwg, 08-02-2006 16:06:14